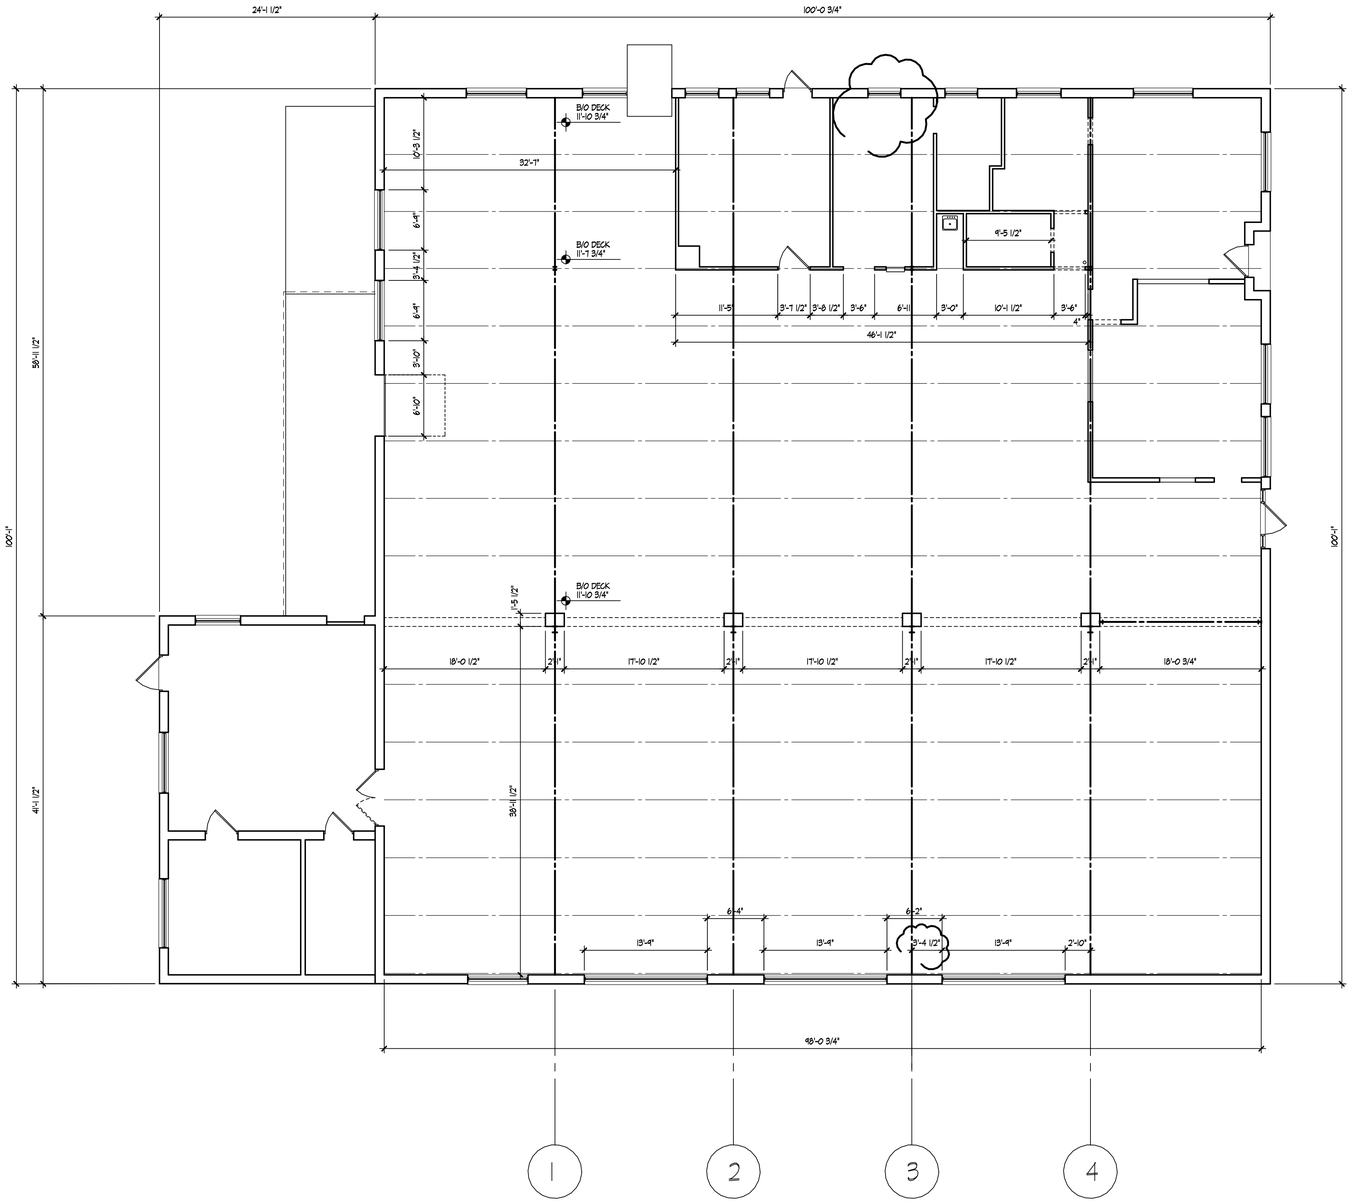

01 A-1 FLOOR PLAN @ 1/8" = 1'-0"

Alterations and Addition to
3153 West State Street
Allegany, New York 14760

Preliminary
Not For Construction

D.T.K.R.A.

David Thomas Kazmierczak
Registered Architect

567 Exchange Street
Suite #403
Buffalo, New York 14210
Tel. (716) 855-2225

www.dtkra.com

Consultants

MARK	DATE	REVISION

Note: Unauthorized alterations or additions to an Architect's drawing, specifications, plan or report is a violation of New York State law.

SHEET TITLE

Floor Plan

REF. NORTH

File Name:
C:\Users\Dave\Desktop\ACTIVE PROJECTS\3153 West State Street Allegany\DCad\3153 West State Street 53 Plan 01

Scale: As Noted
DATE : x
Plotted: 1/30/2017

A-1
SHEET XX OF XX

© 2016 David Thomas Kazmierczak