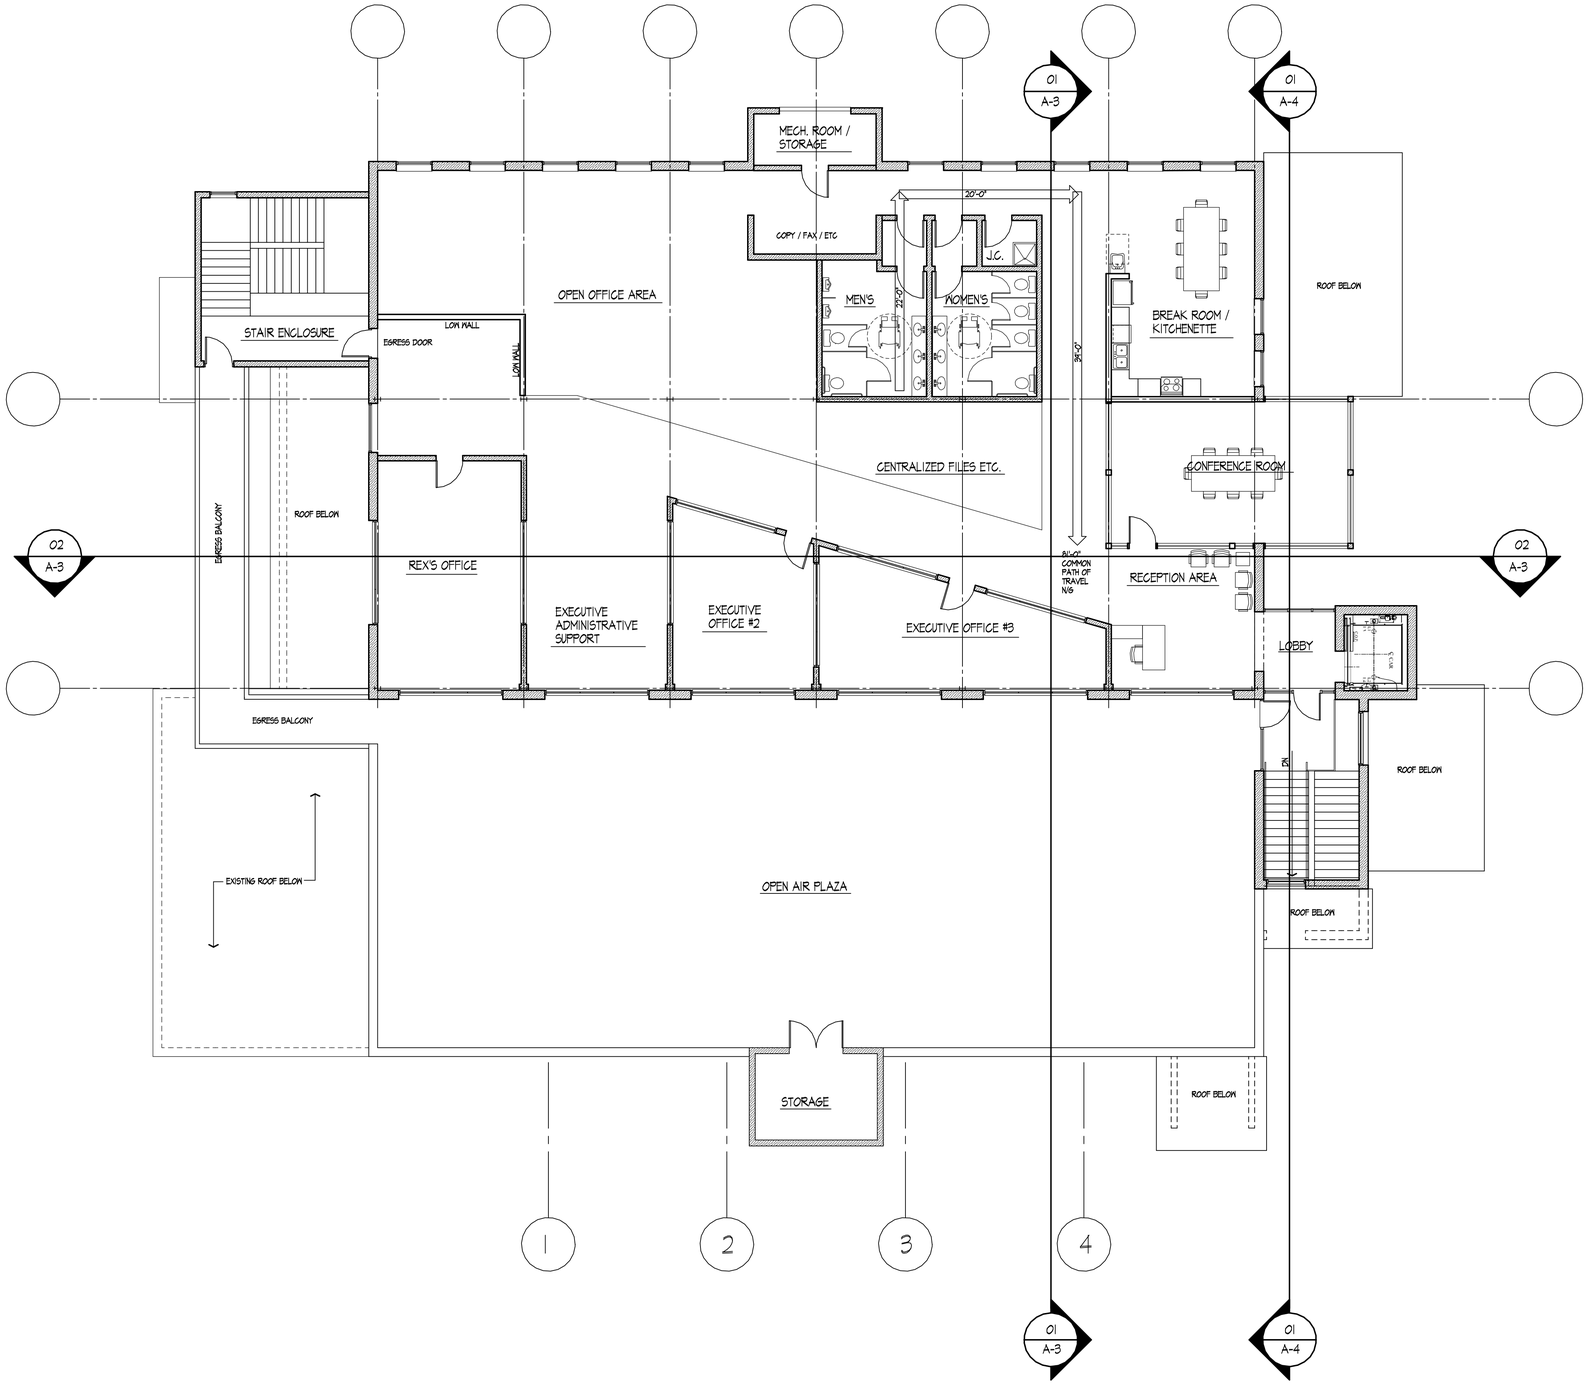

01 A-2 SECOND FLOOR PLAN @ 1/8" = 1'=-0"

GROSS AREA INCLUDING OPEN AIR PLAZA = 11,520 S.F.

Alterations and Addition to
3153 West State Street
Allegany, New York 14760

Preliminary
Not For Construction

David Thomas Kazmierczak
Registered Architect
567 Exchange Street
Suite #403
Buffalo, New York 14210
Tel. (716) 855-2225
www.dtkra.com

Consultants

MARK	DATE	REVISION

Note: Unauthorized alterations or additions to an Architect's drawing, specifications, plan or report is a violation of New York State law.

SHEET TITLE
Second Floor Plan

REF. NORTH

File Name:
C:\Users\DavidDavidson\ACTIVE PROJECTS\3153 West State Street Allegany\DCad\3153 West State Street SD Plan 02017

Scale: As Noted
DATE: x
Plotted: 2/6/2017

A-2
SHEET 02 OF XX

© 2017 David Thomas Kazmierczak